Food Science Building - A Floor Plan

The University of Nottingham

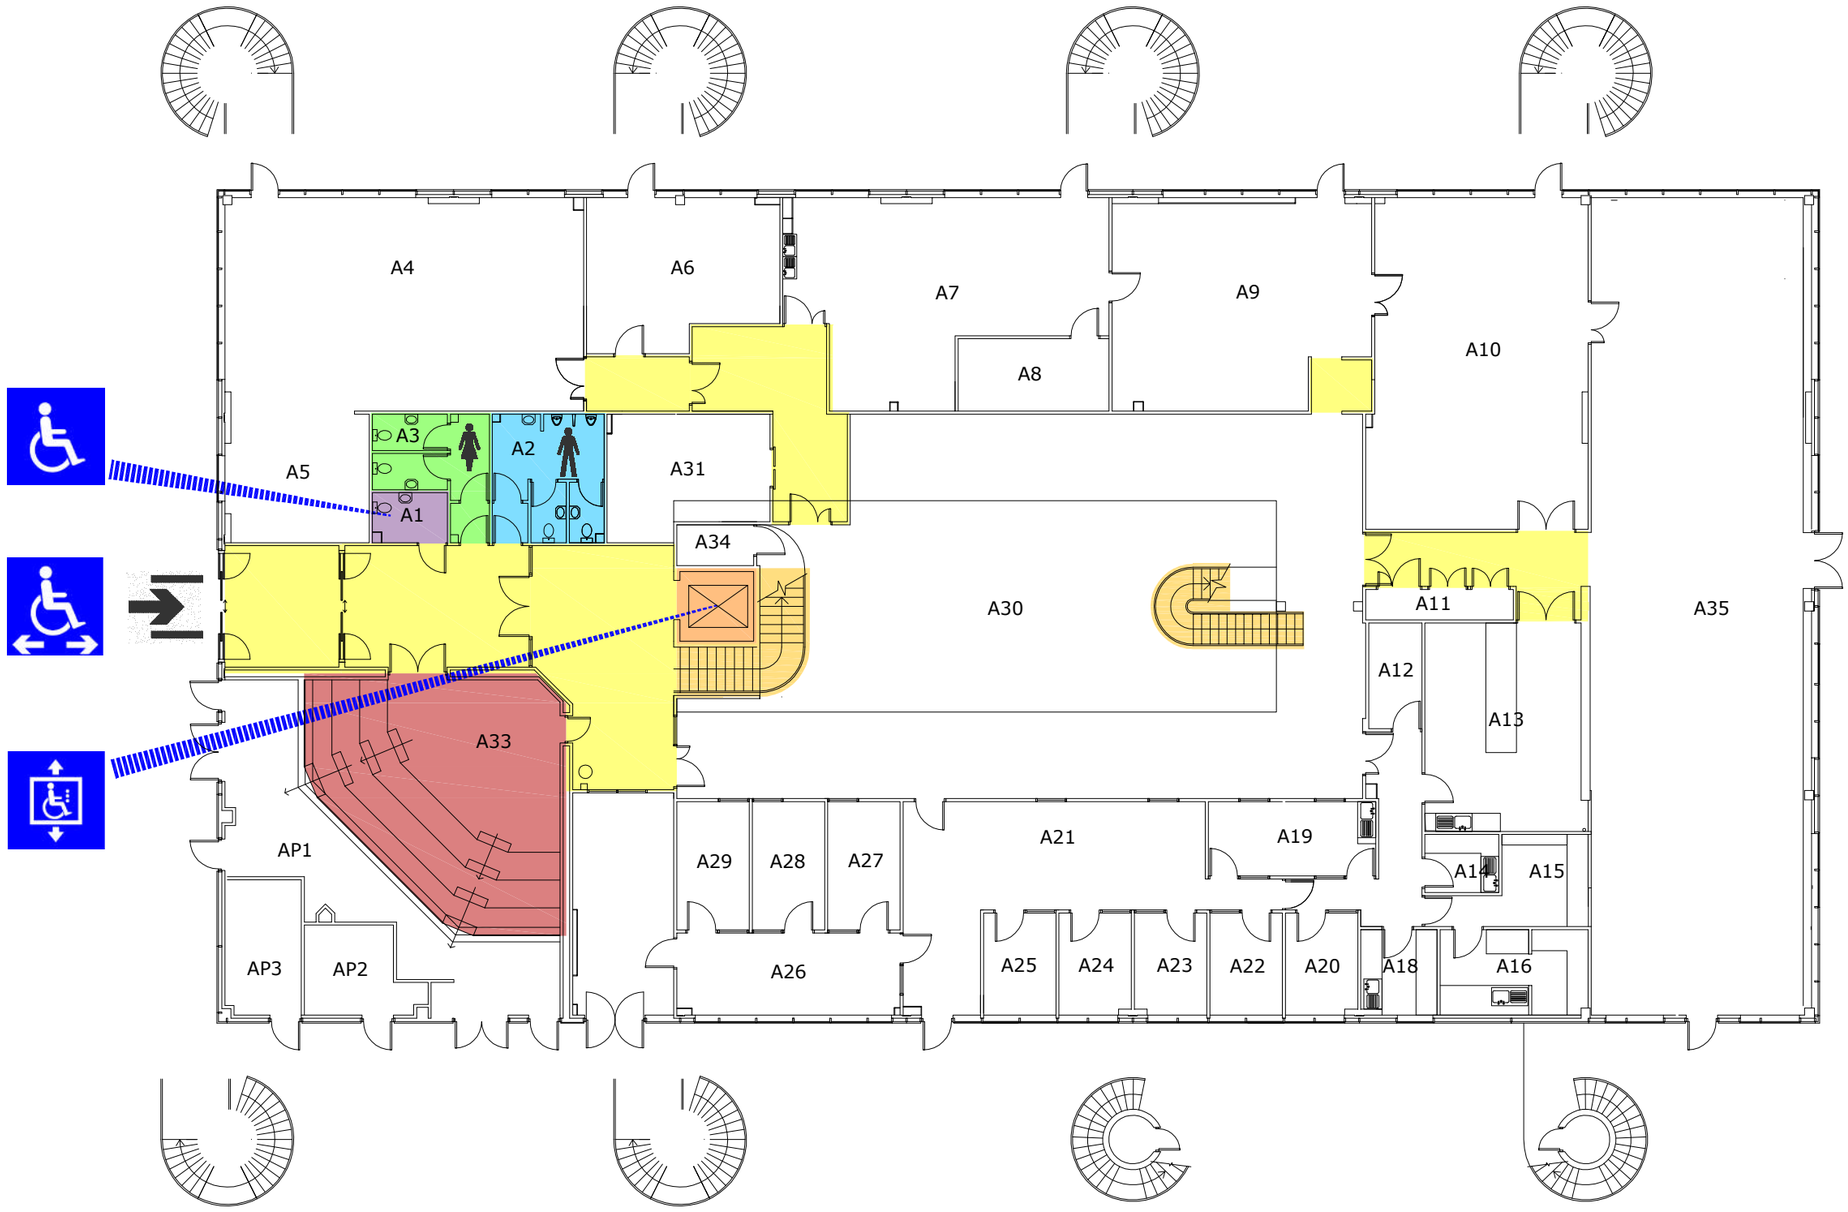

Key

- Designated Badge-Holder Parking
- Access Ramp
- Automatic Doors
- Accessible Lift
- Entrance
- Accessible Entrance
- Evacuation Chair
- Emergency Refuge
- Toilet (Female / Male)
- Accessible Toilet
- Shower
- Accessible Shower
- Stairs
- Lift
- Central Timetabled Room
- Circulation
- Reception
- Refectory/Cafe
- Fire Assembly Point

June 2011
Estate Office
www.nottingham.ac.uk/estate/