Energy Technologies Building - C Floor Plan

The University of Nottingham
UNITED KINGDOM · CHINA · MALAYSIA

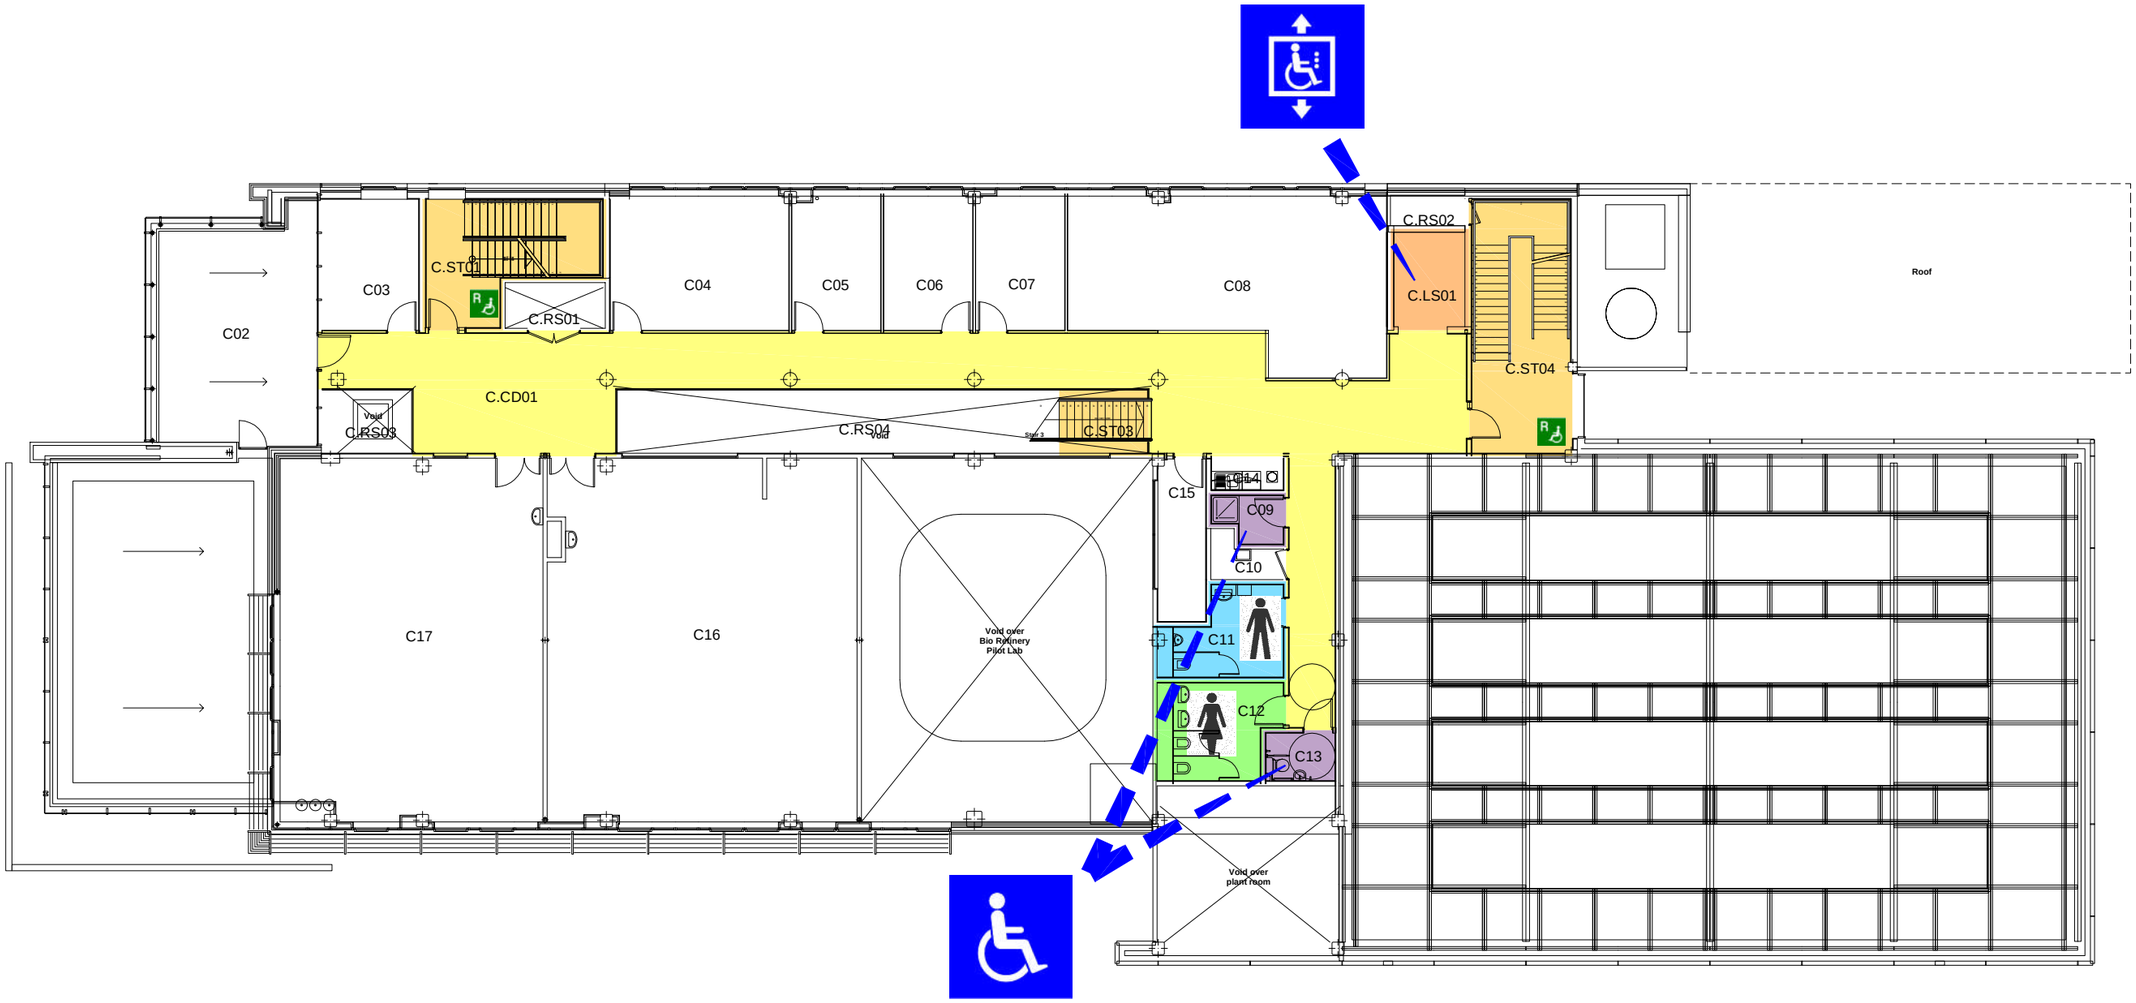

Key

- Designated Badge-Holder Parking
- Access Ramp
- Automatic Doors
- Accessible Lift
- Entrance
- Accessible Entrance
- Evacuation Chair
- Emergency Refuge
- Toilet (Female / Male)
- Accessible Toilet
- Reception
- Refectory/Cafe
- Central Timetabled Room
- Circulation
- Stairs
- Lift
- Fire Assembly Point

May 2012
Estate Office

www.nottingham.ac.uk/estate/